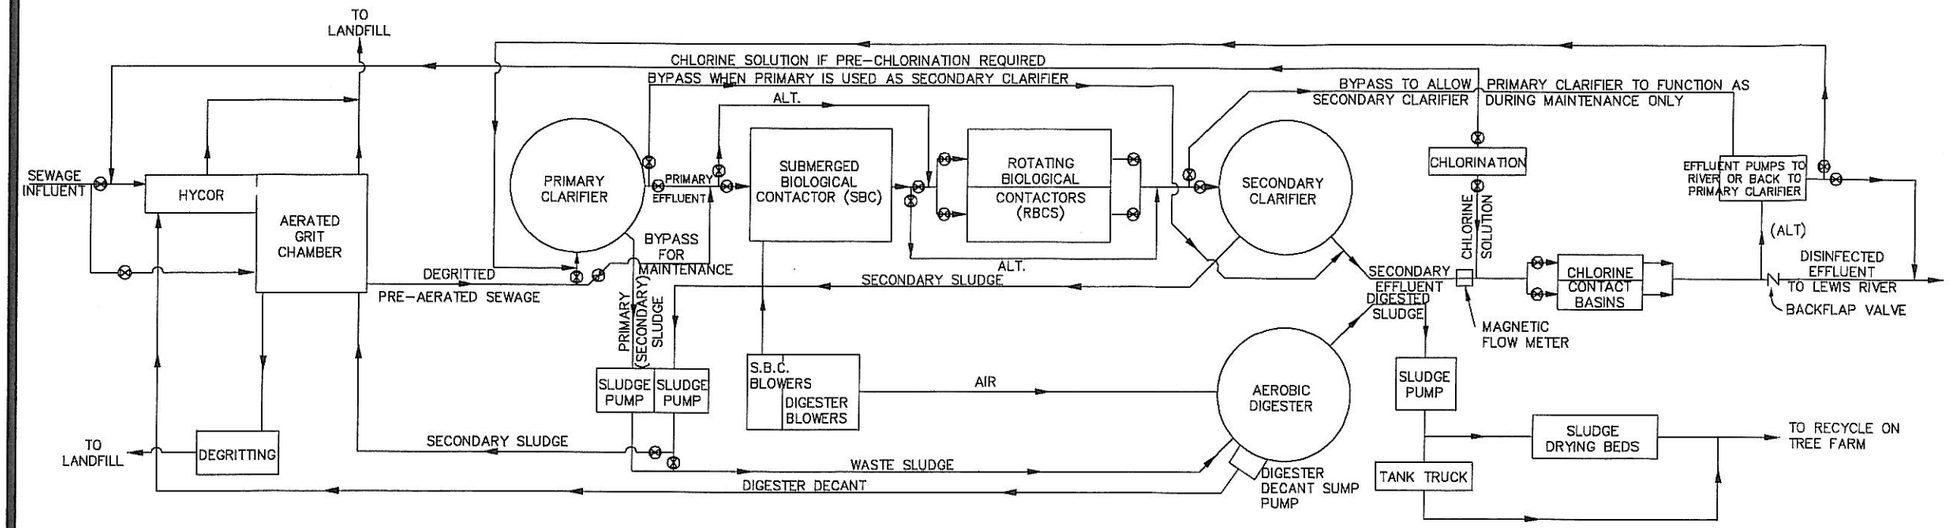

FIGURE IV-8
SIMPLIFIED FLOW DIAGRAM
N.T.S.

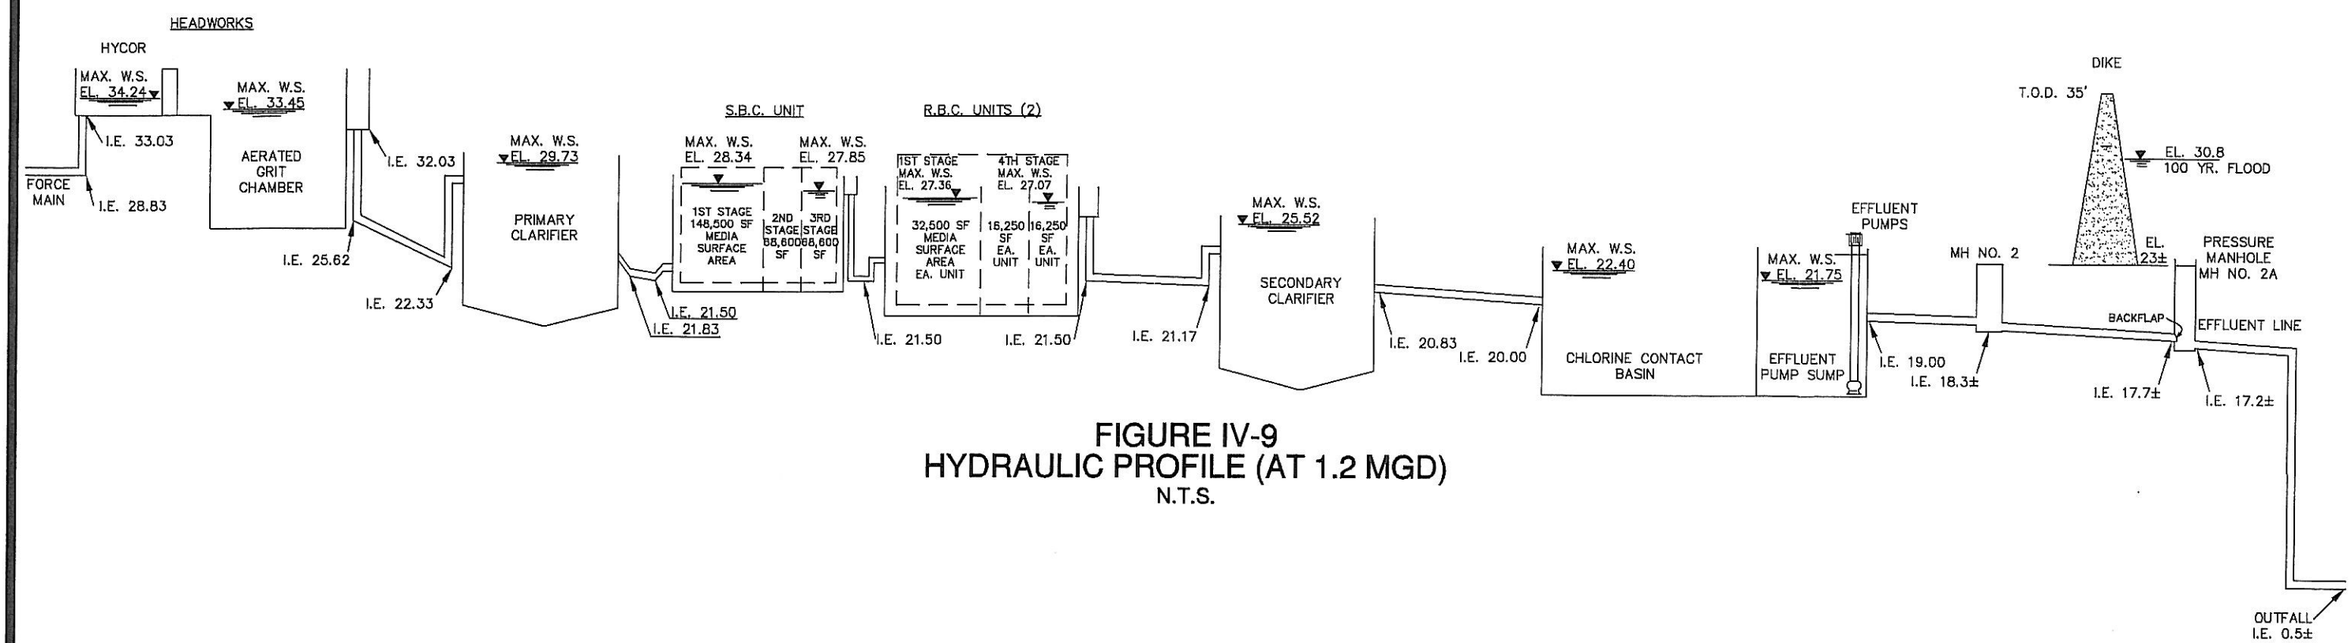

FIGURE IV-9
HYDRAULIC PROFILE (AT 1.2 MGD)
N.T.S.

GIBBS & OLSON INC.
Engineers • Planners • Surveyors
LONGVIEW WASHINGTON

CITY OF WOODLAND GENERAL SEWER PLAN
PLANT FLOW SCHEMATIC
& HYDRAULIC PROFILE
FIGURES IV-8 & IV-9