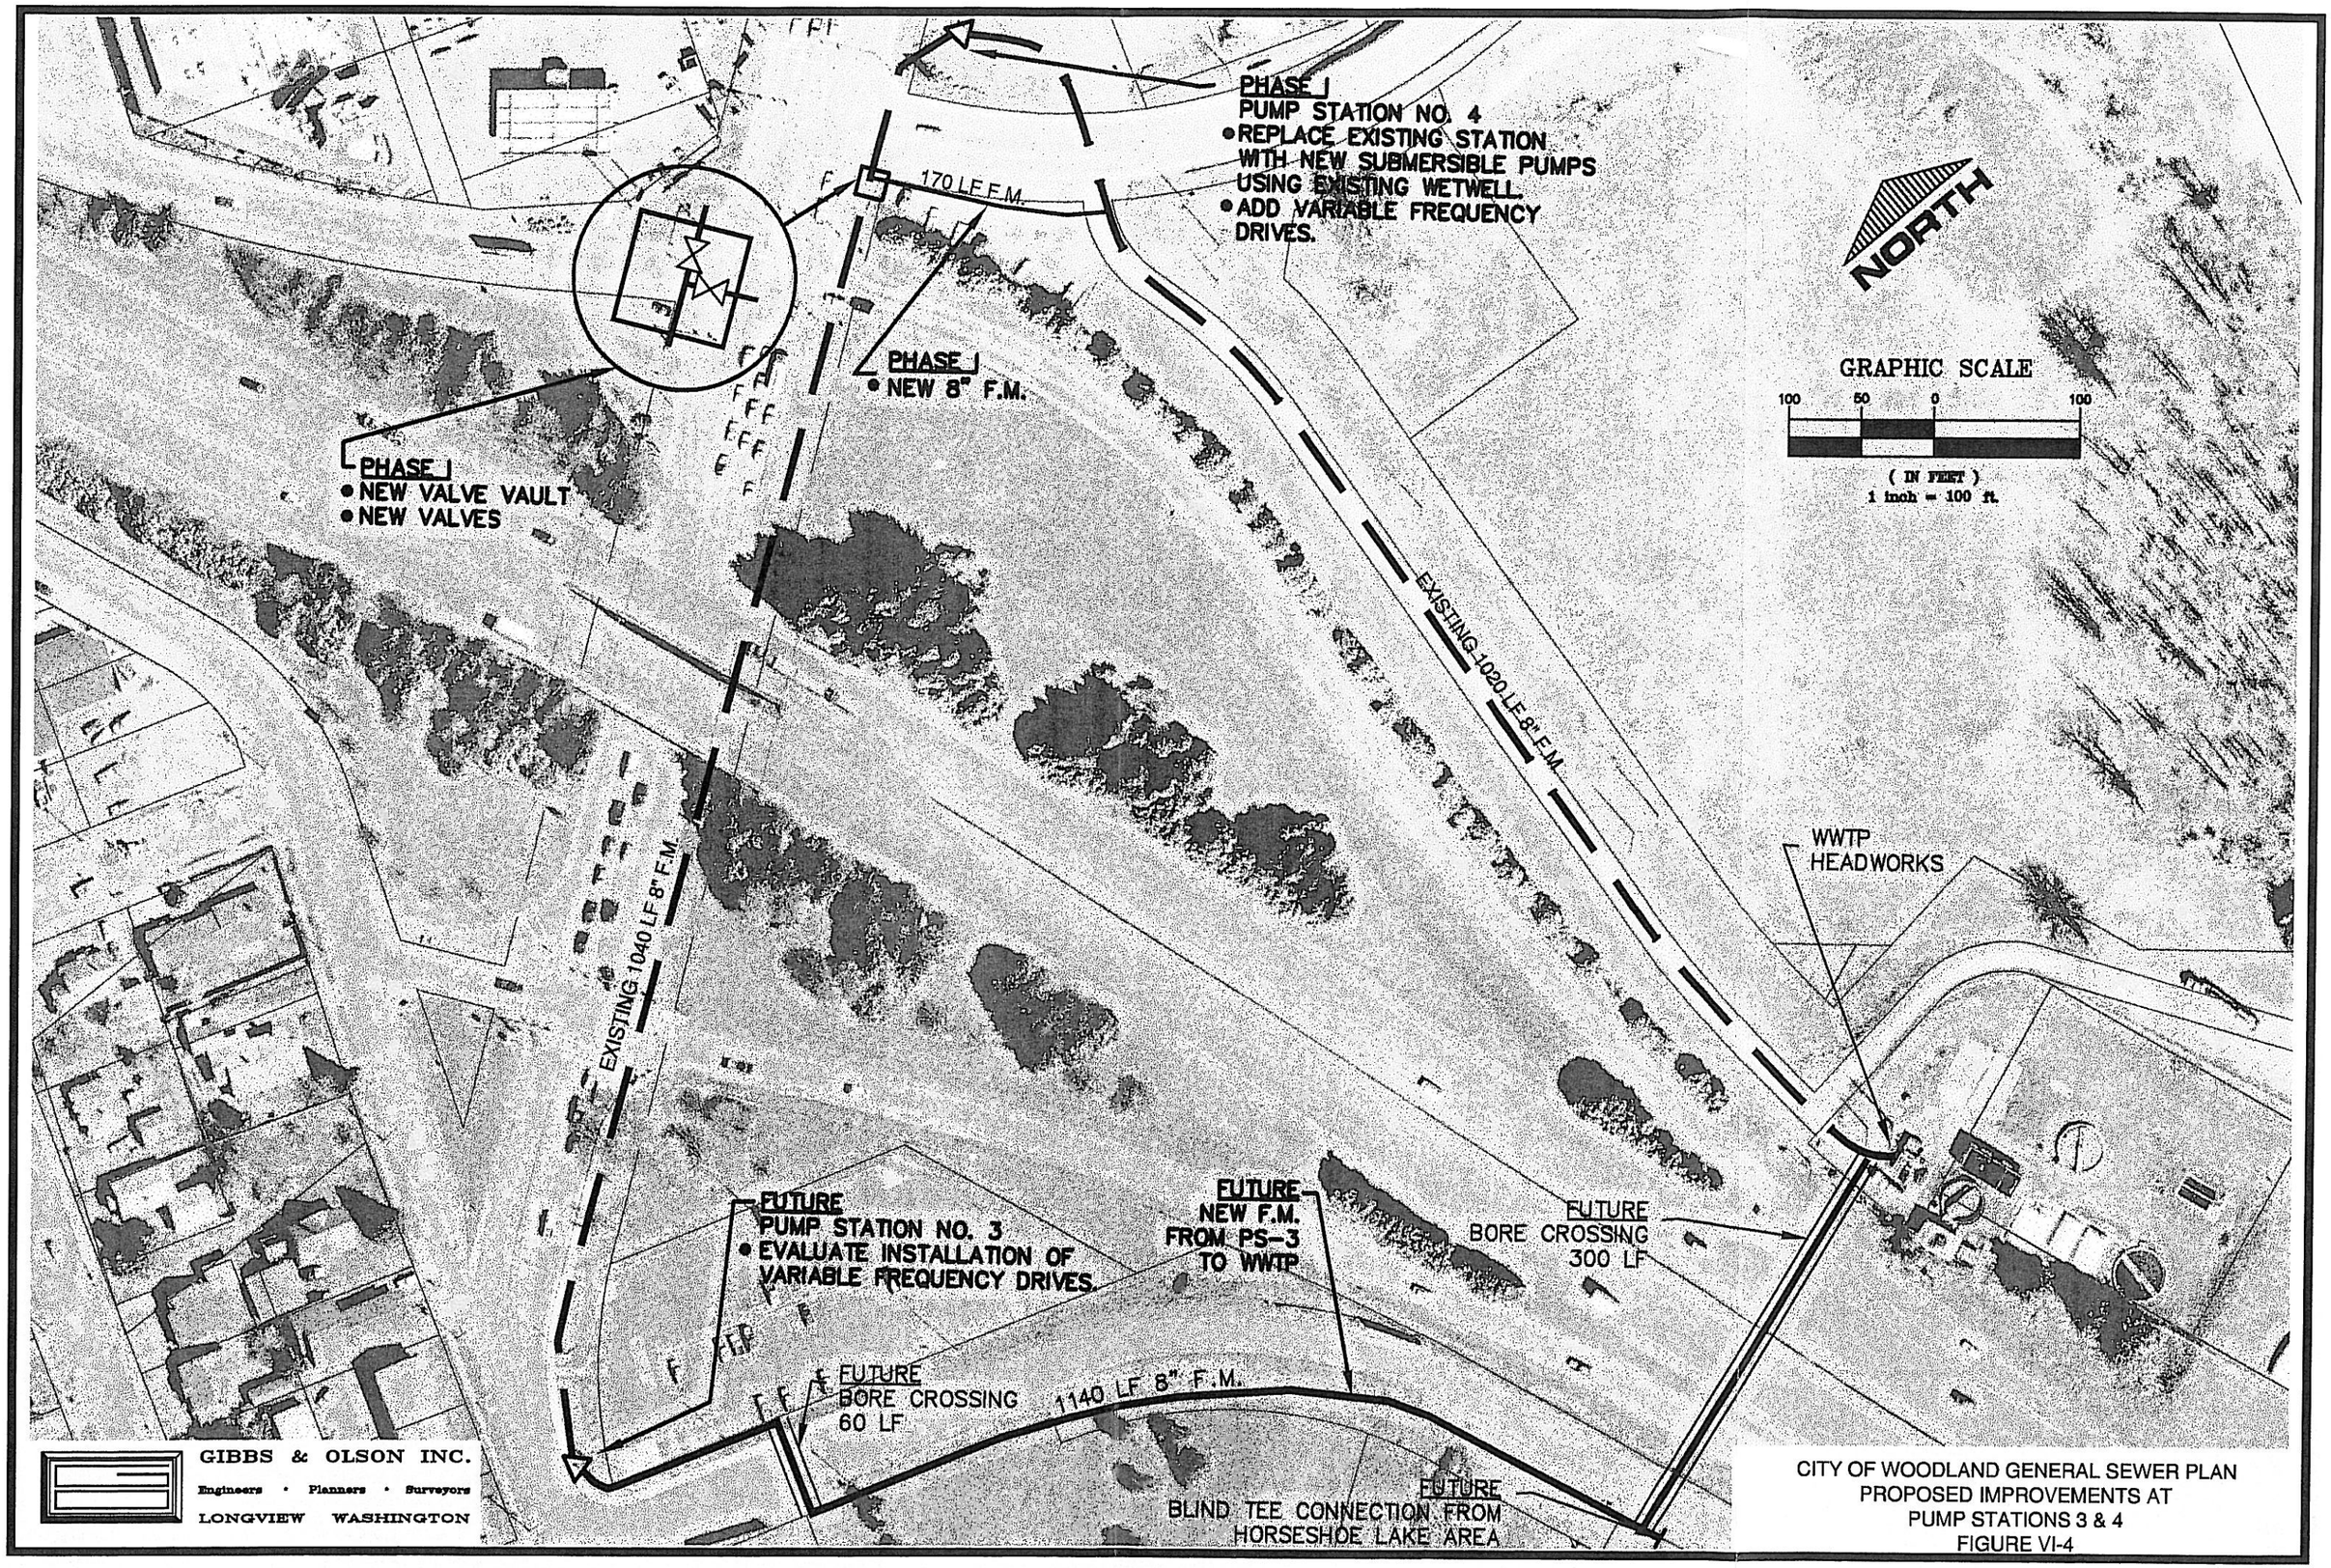

CITY OF WOODLAND GENERAL SEWER PLAN
PROPOSED IMPROVEMENTS AT
PUMP STATIONS 3 & 4
FIGURE VI-4