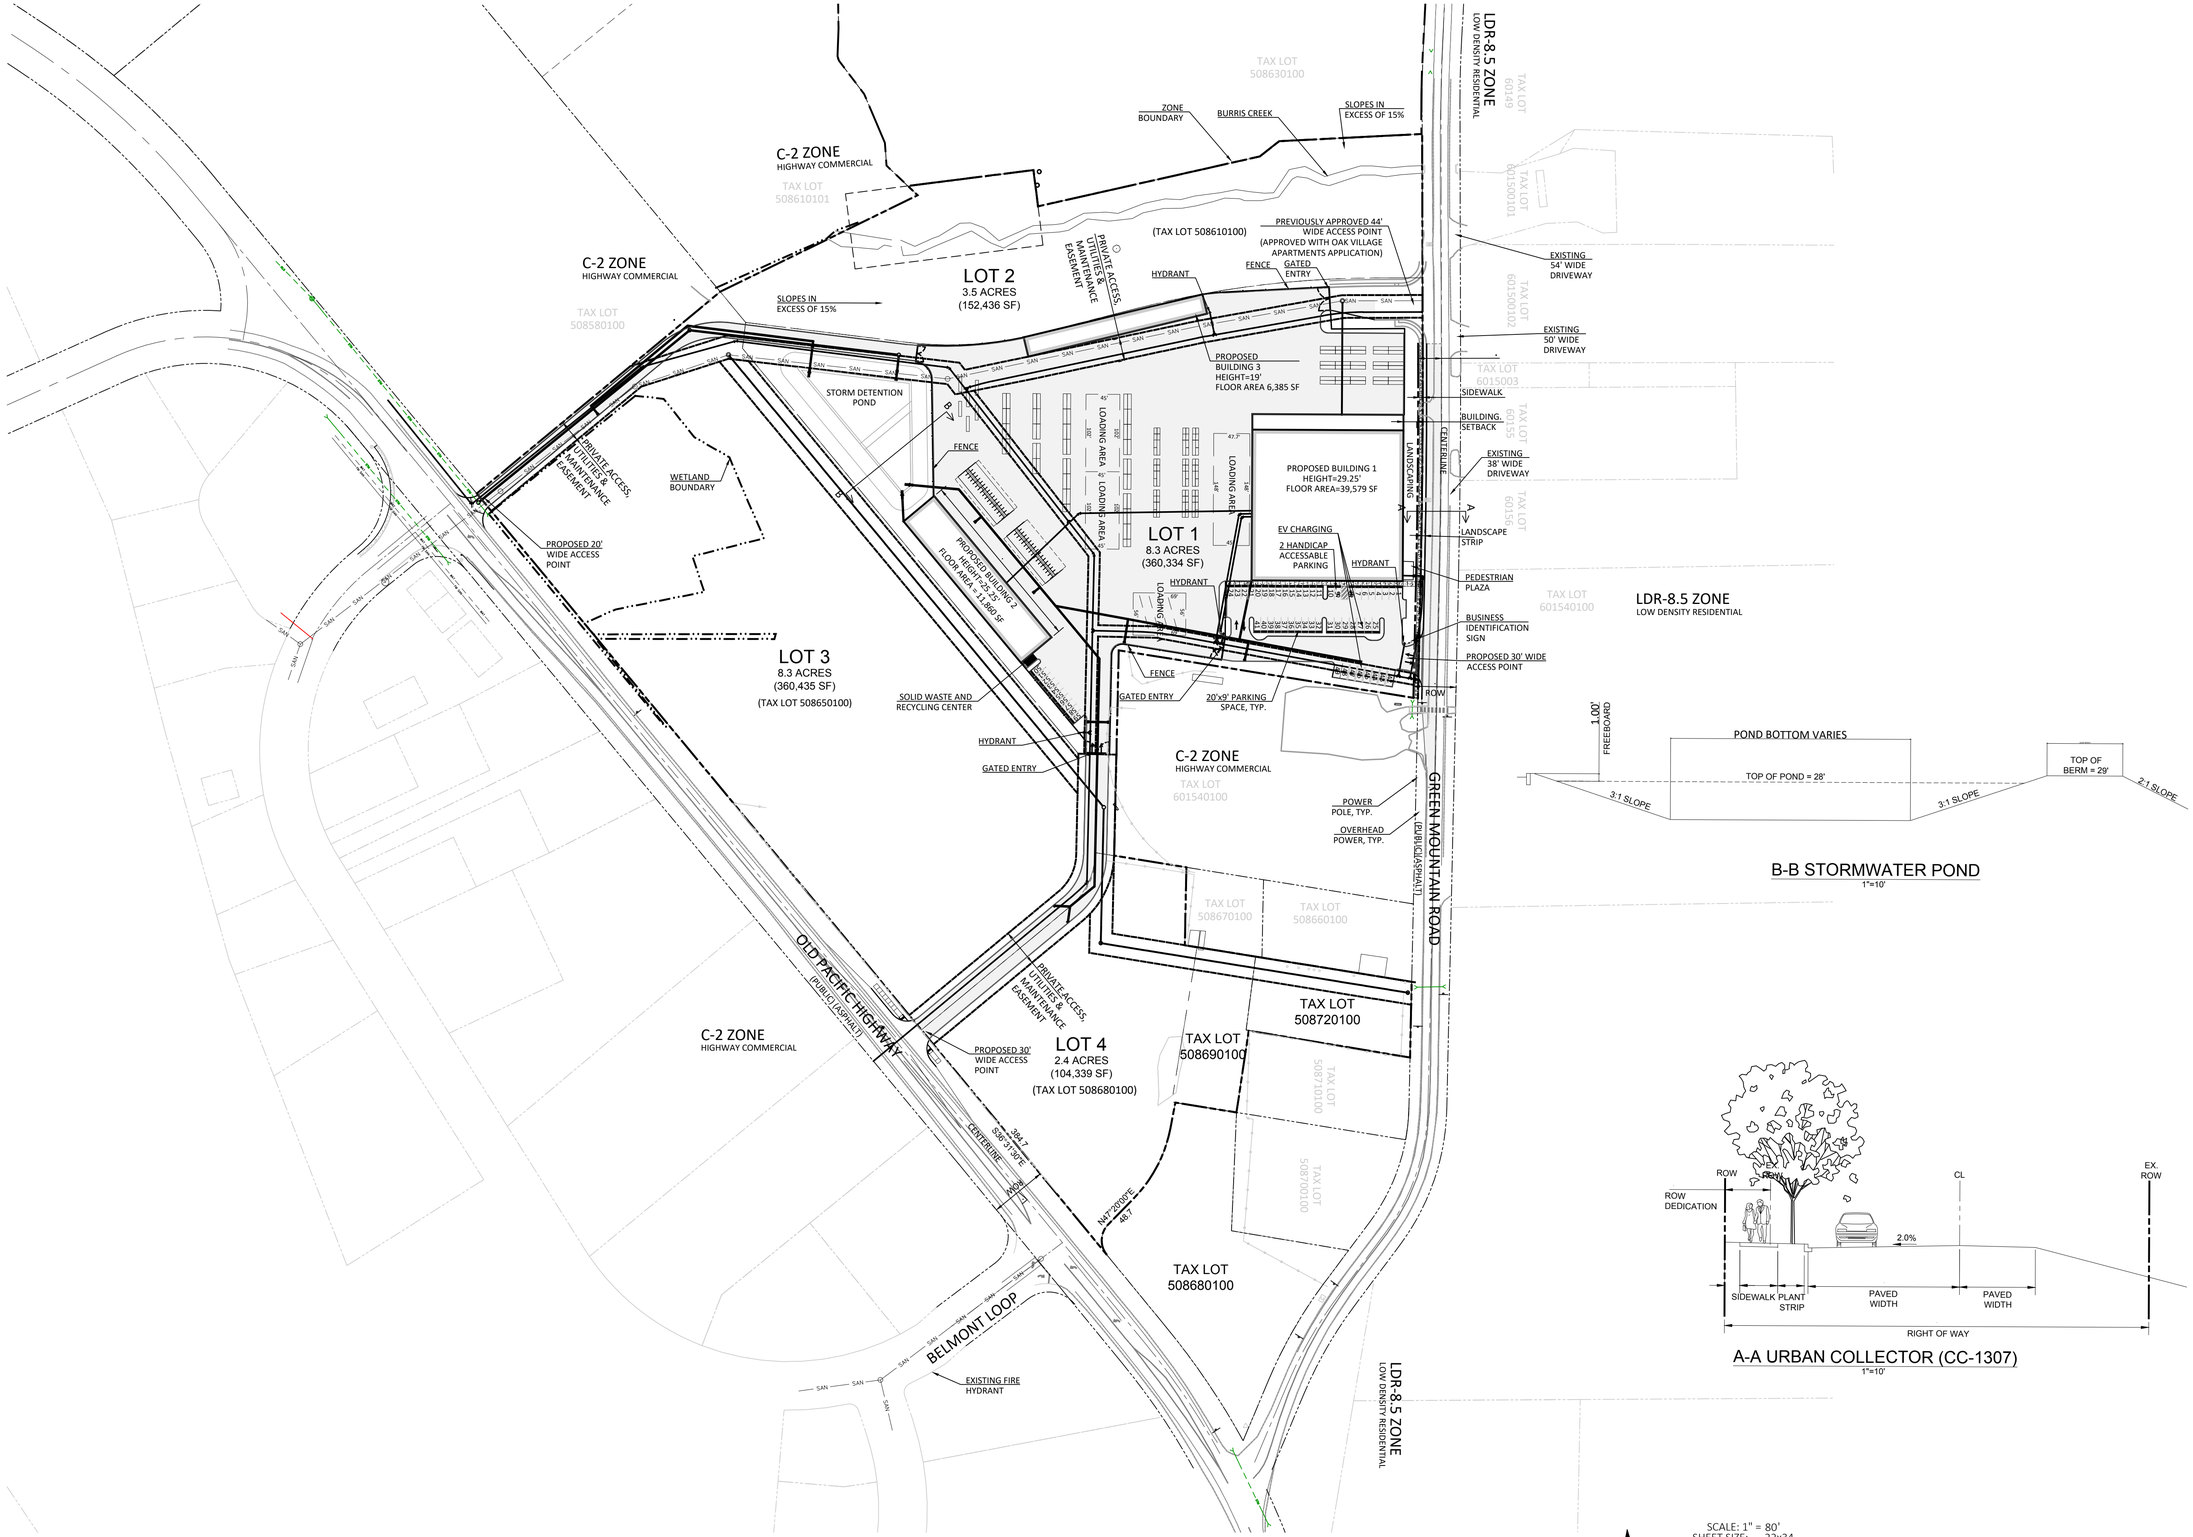

P:\JCL002-NW 41st Ave Woodland\6 Engineering\Drawings\Exhibits\2024-06-27-Pac Hwy-Site Plan.dwg Jun 29, 2024 - 1:28pm

PROJECT:

PACIFIC HIGHWAY COMMERCIAL

WOODLAND, WASHINGTON 98674

PREPARED FOR:

41ST AVENUE LLC.

P.O. BOX 570
WOODLAND, WASHINGTON 98674

PREPARED BY:

STANDRIDGE
PLANNING | ENGINEERING | SURVEYING
WWW.STANDRIDGEINC.COM

STAMP

REV.	DATE	DESCRIPTION

NAME

SITE PLAN

PROJECT NO.:	JCL002
DESIGN BY:	BPT
REVIEWED BY:	LKS
DATE:	06-24-2024

SHEET

C041